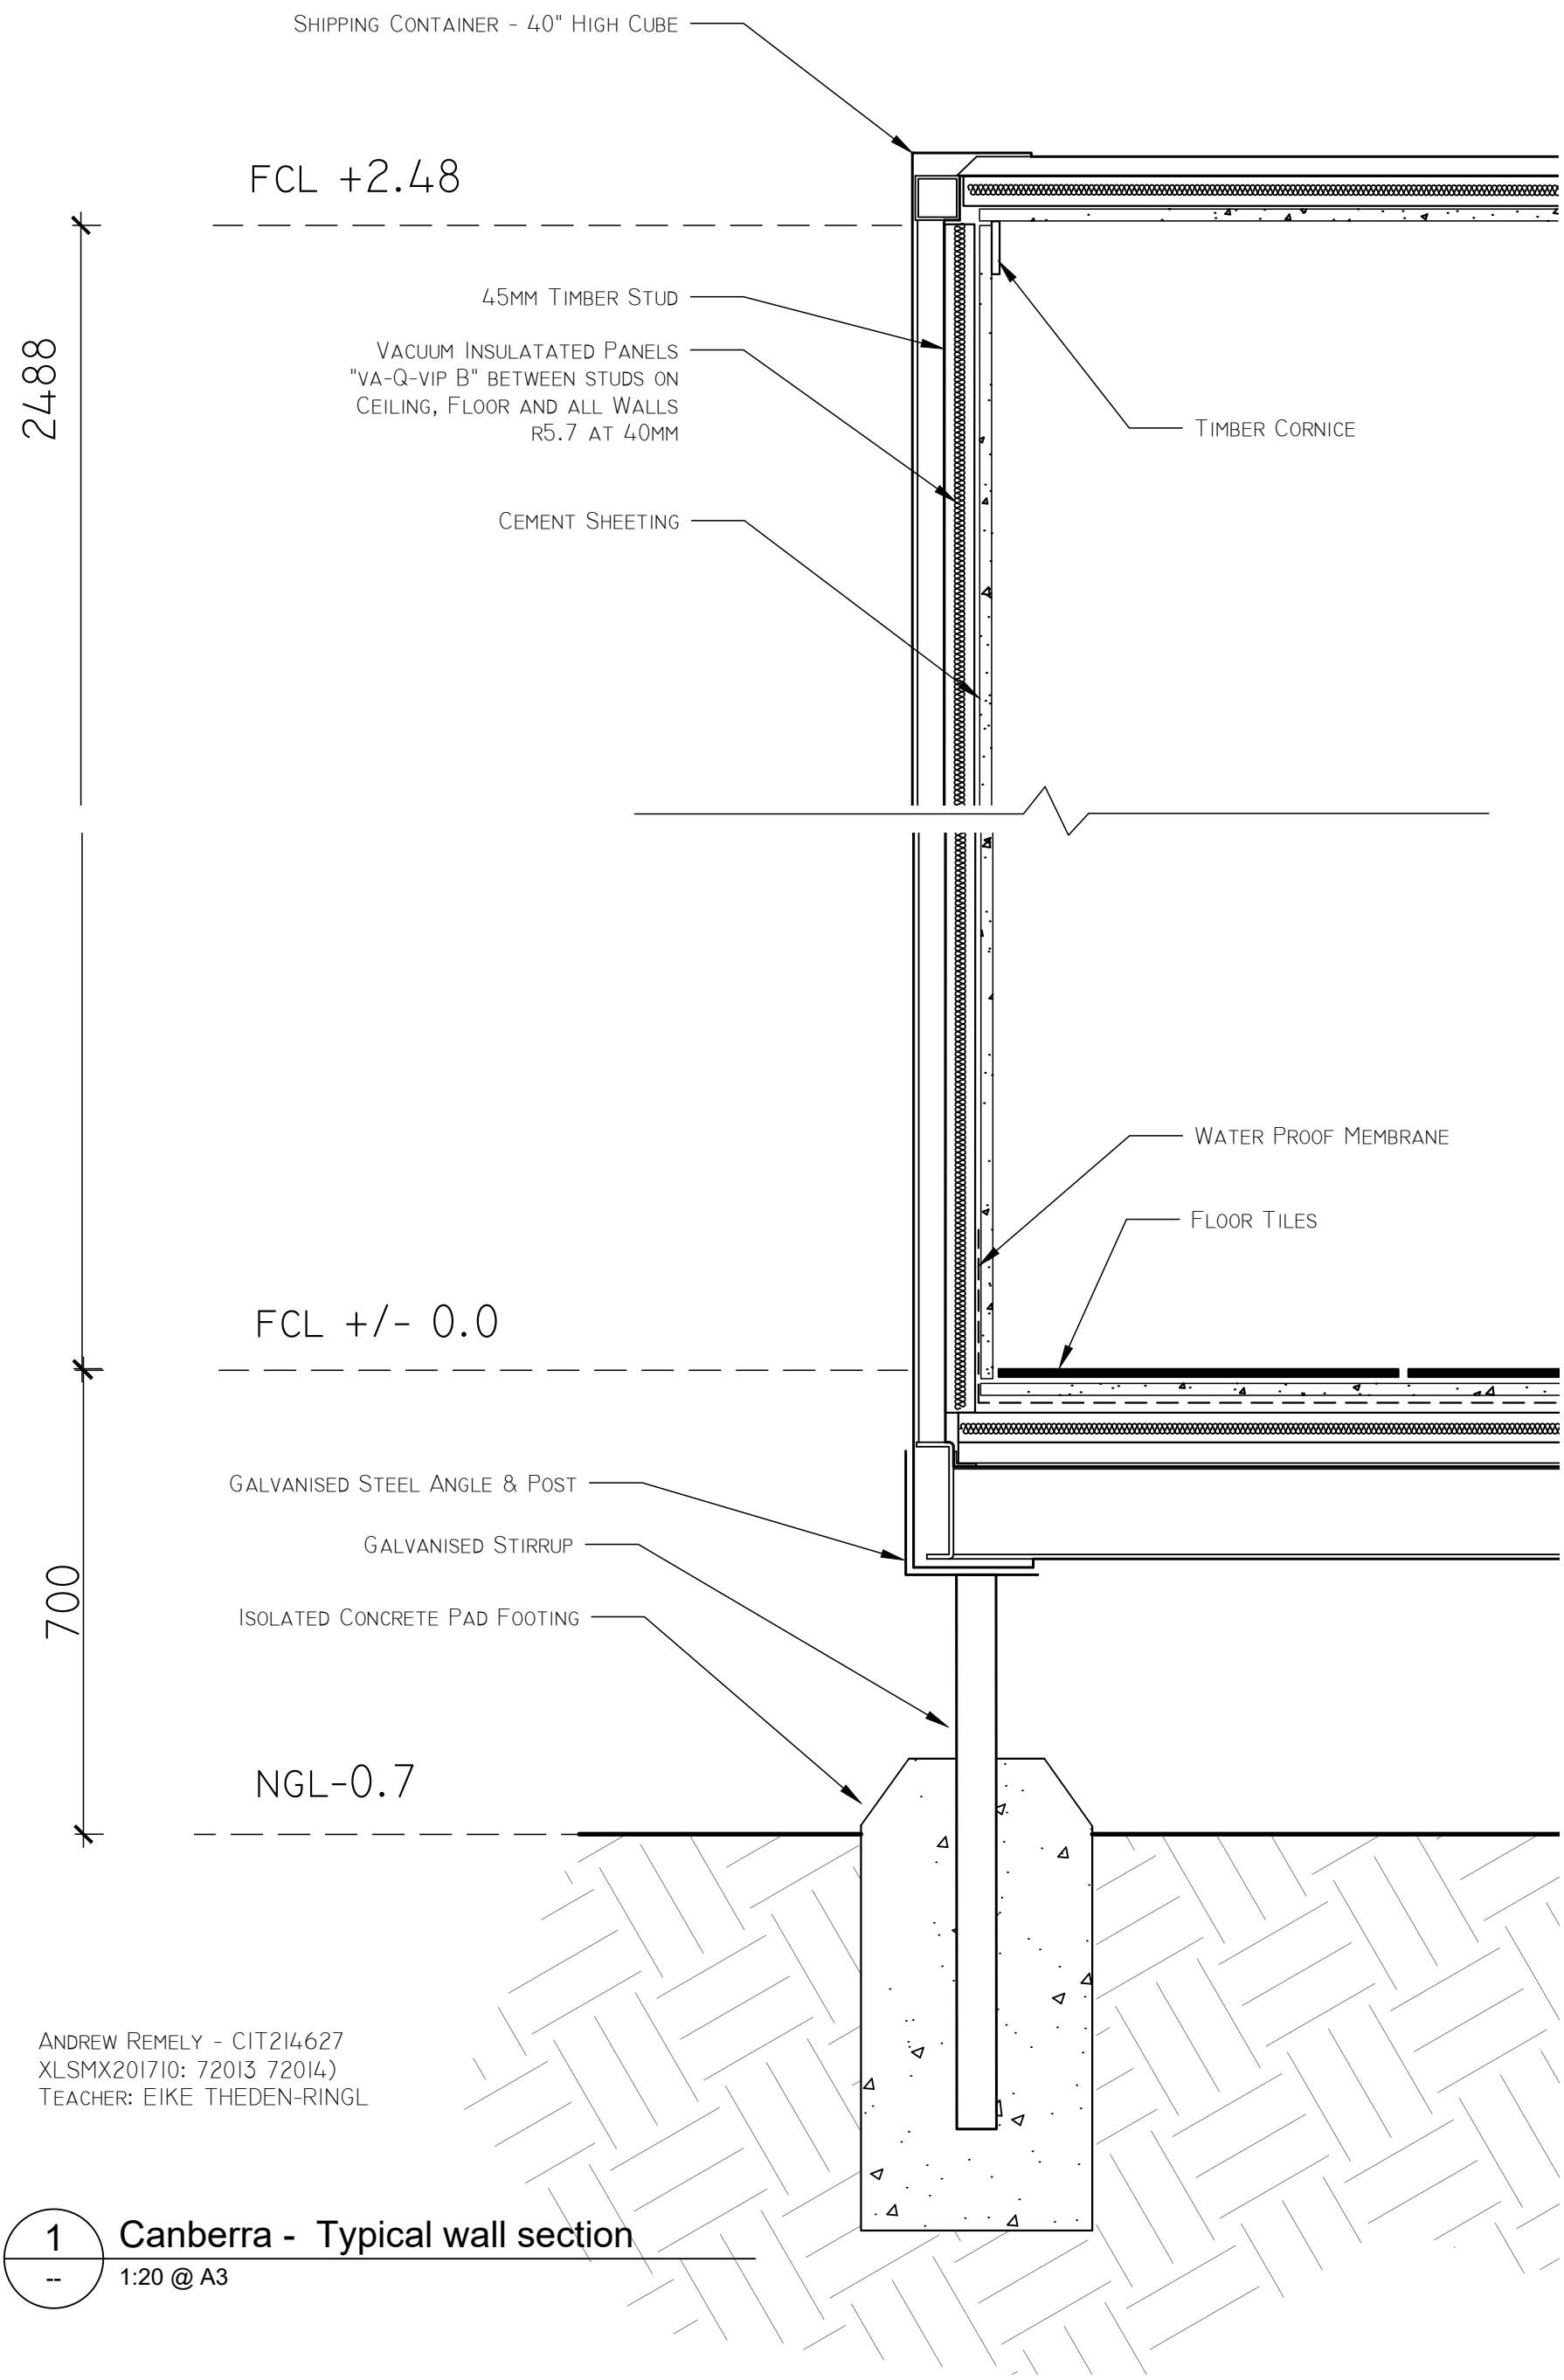

Andrew Remely - CIT214627
XLSMX201710: 72013 72014)
Teacher: Eike Theden-Ringl

1 / -- Canberra - Typical wall section

1:20 @ A3